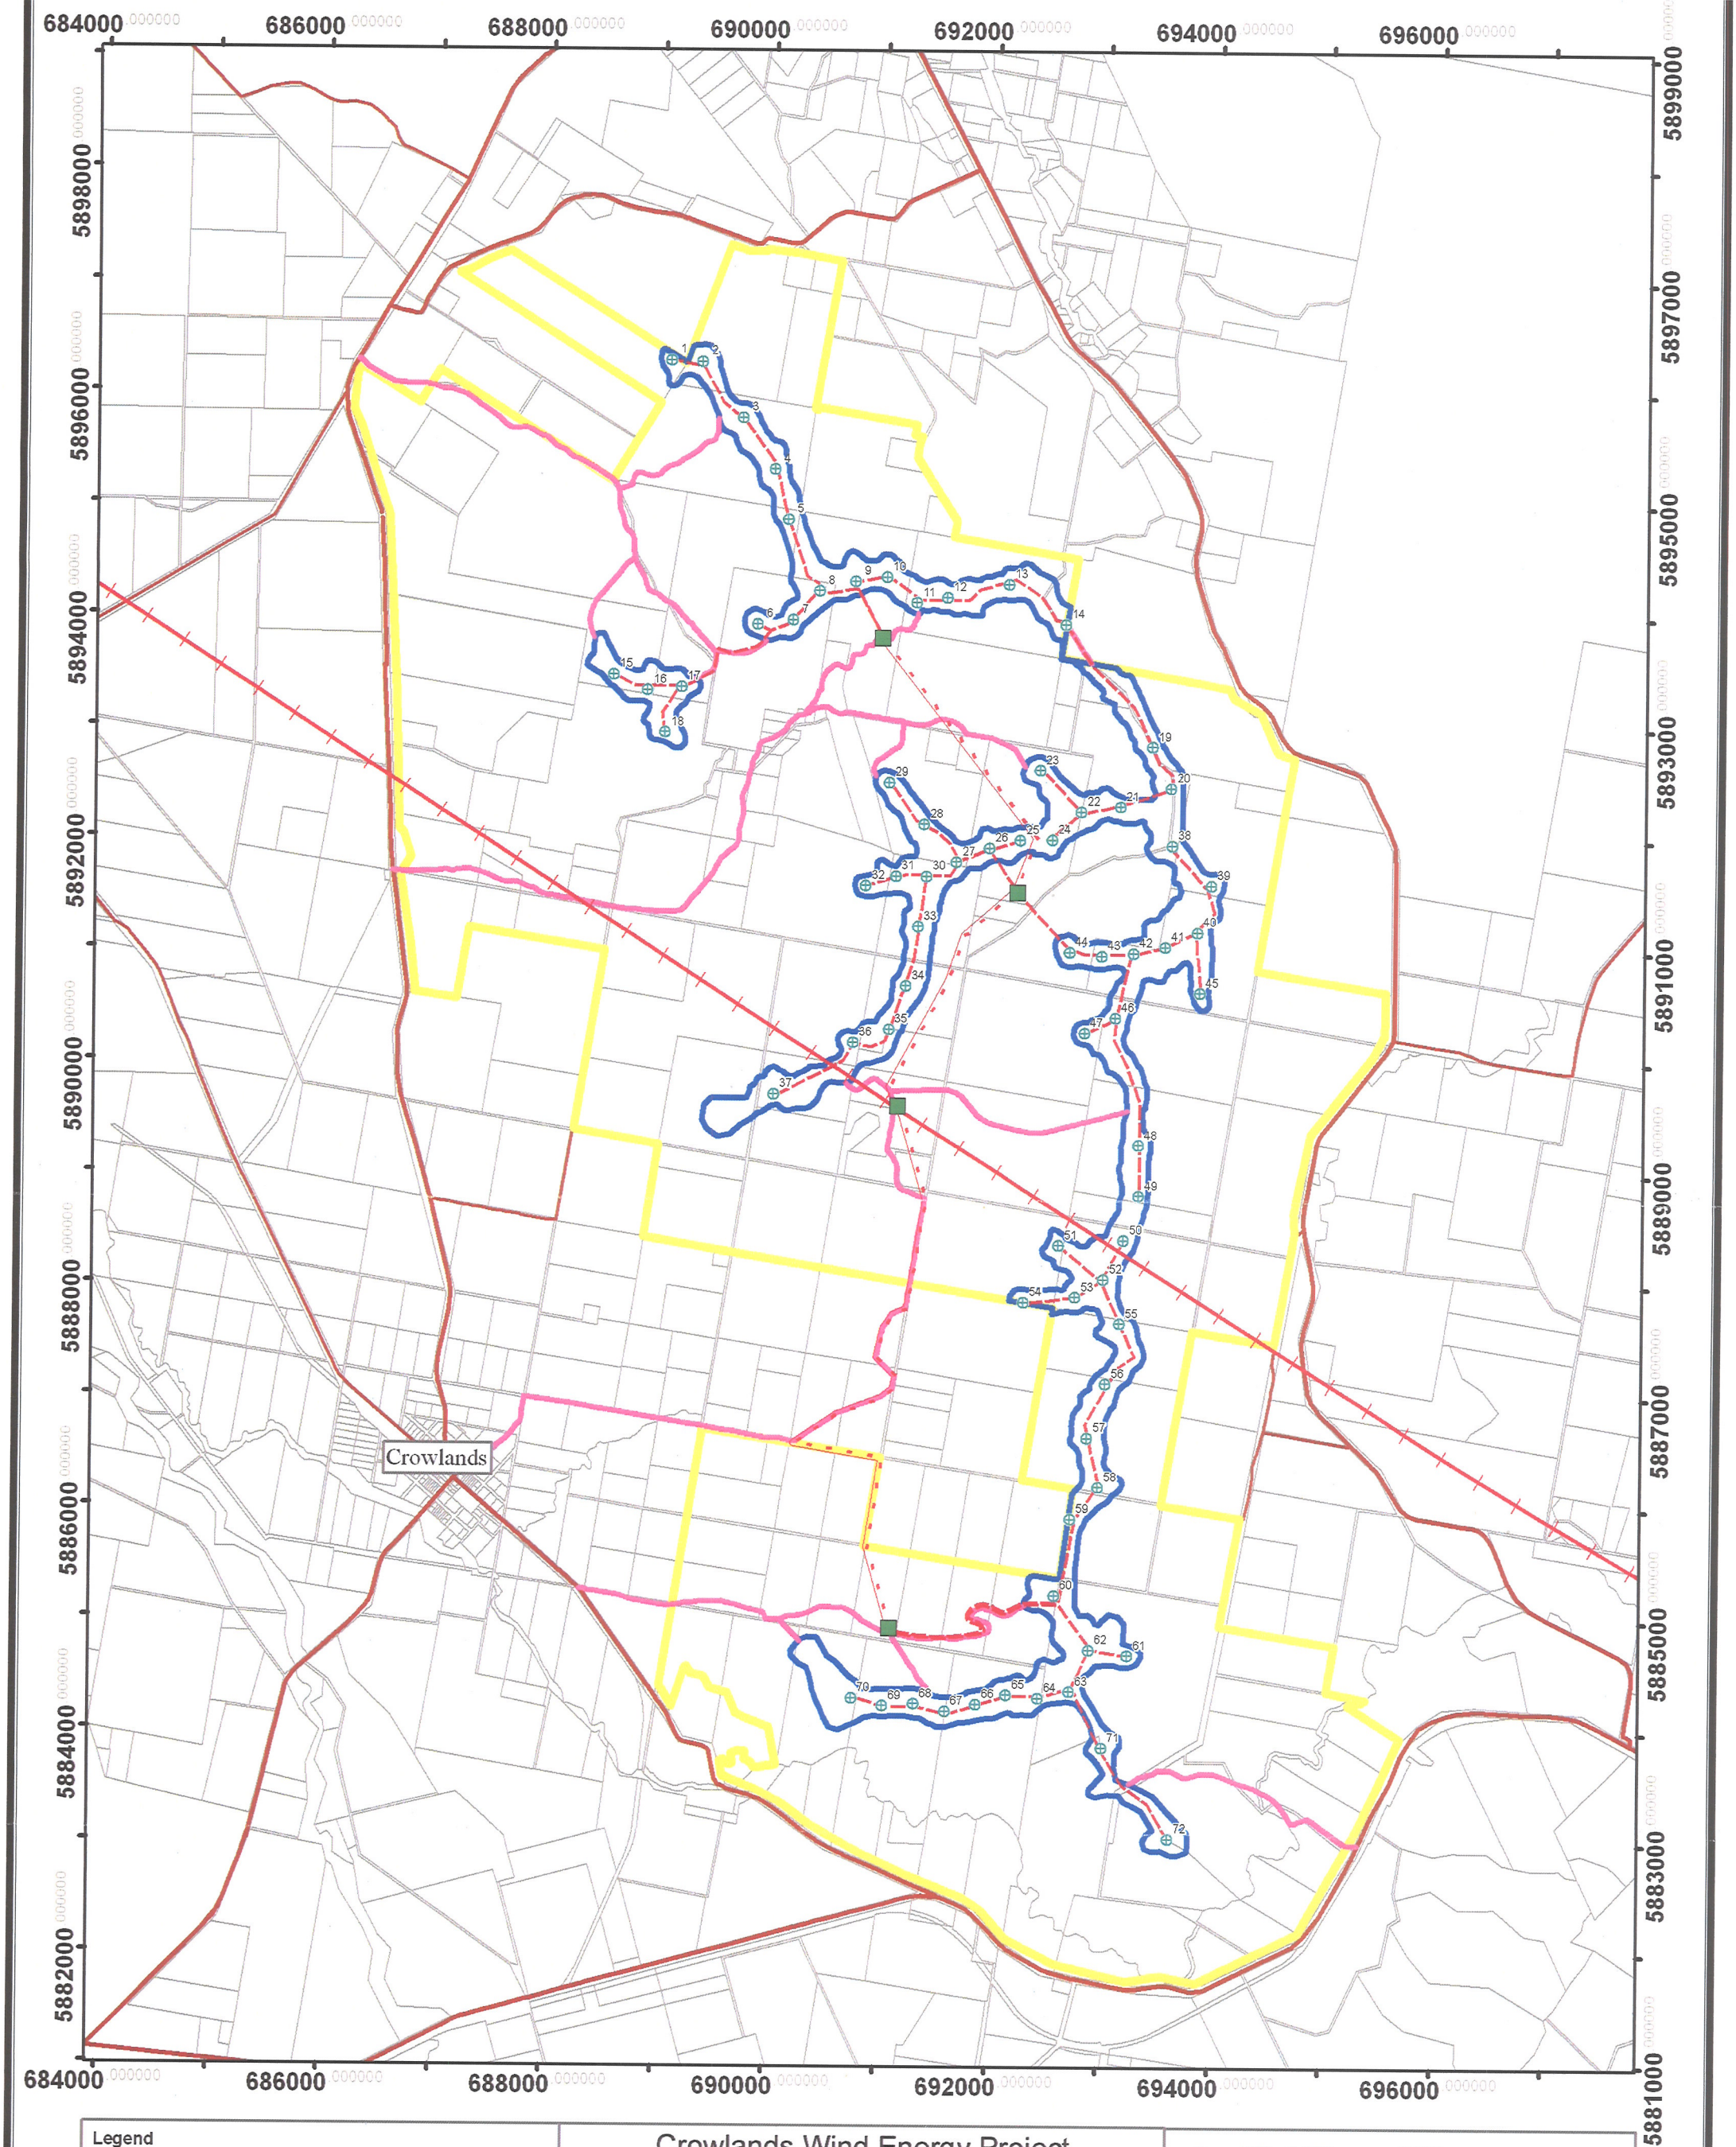

Legend

- Site boundary for generator development
- Access routes
- Participating landowners' boundary
- Roads
- Transmission line (220 kV)
- Underground cables (33 kV)
- Overhead lines (66 kV)
- Substations
- MM 92 indicative 72 generator layout

Crowlands Wind Energy Project

Figure 10

Indicative layout

0 500 1,000 2,000 Meters

Datum: AGD 66 AMG Zone 54

Created by: Michael Yee

May 2007

PacificHydro

N